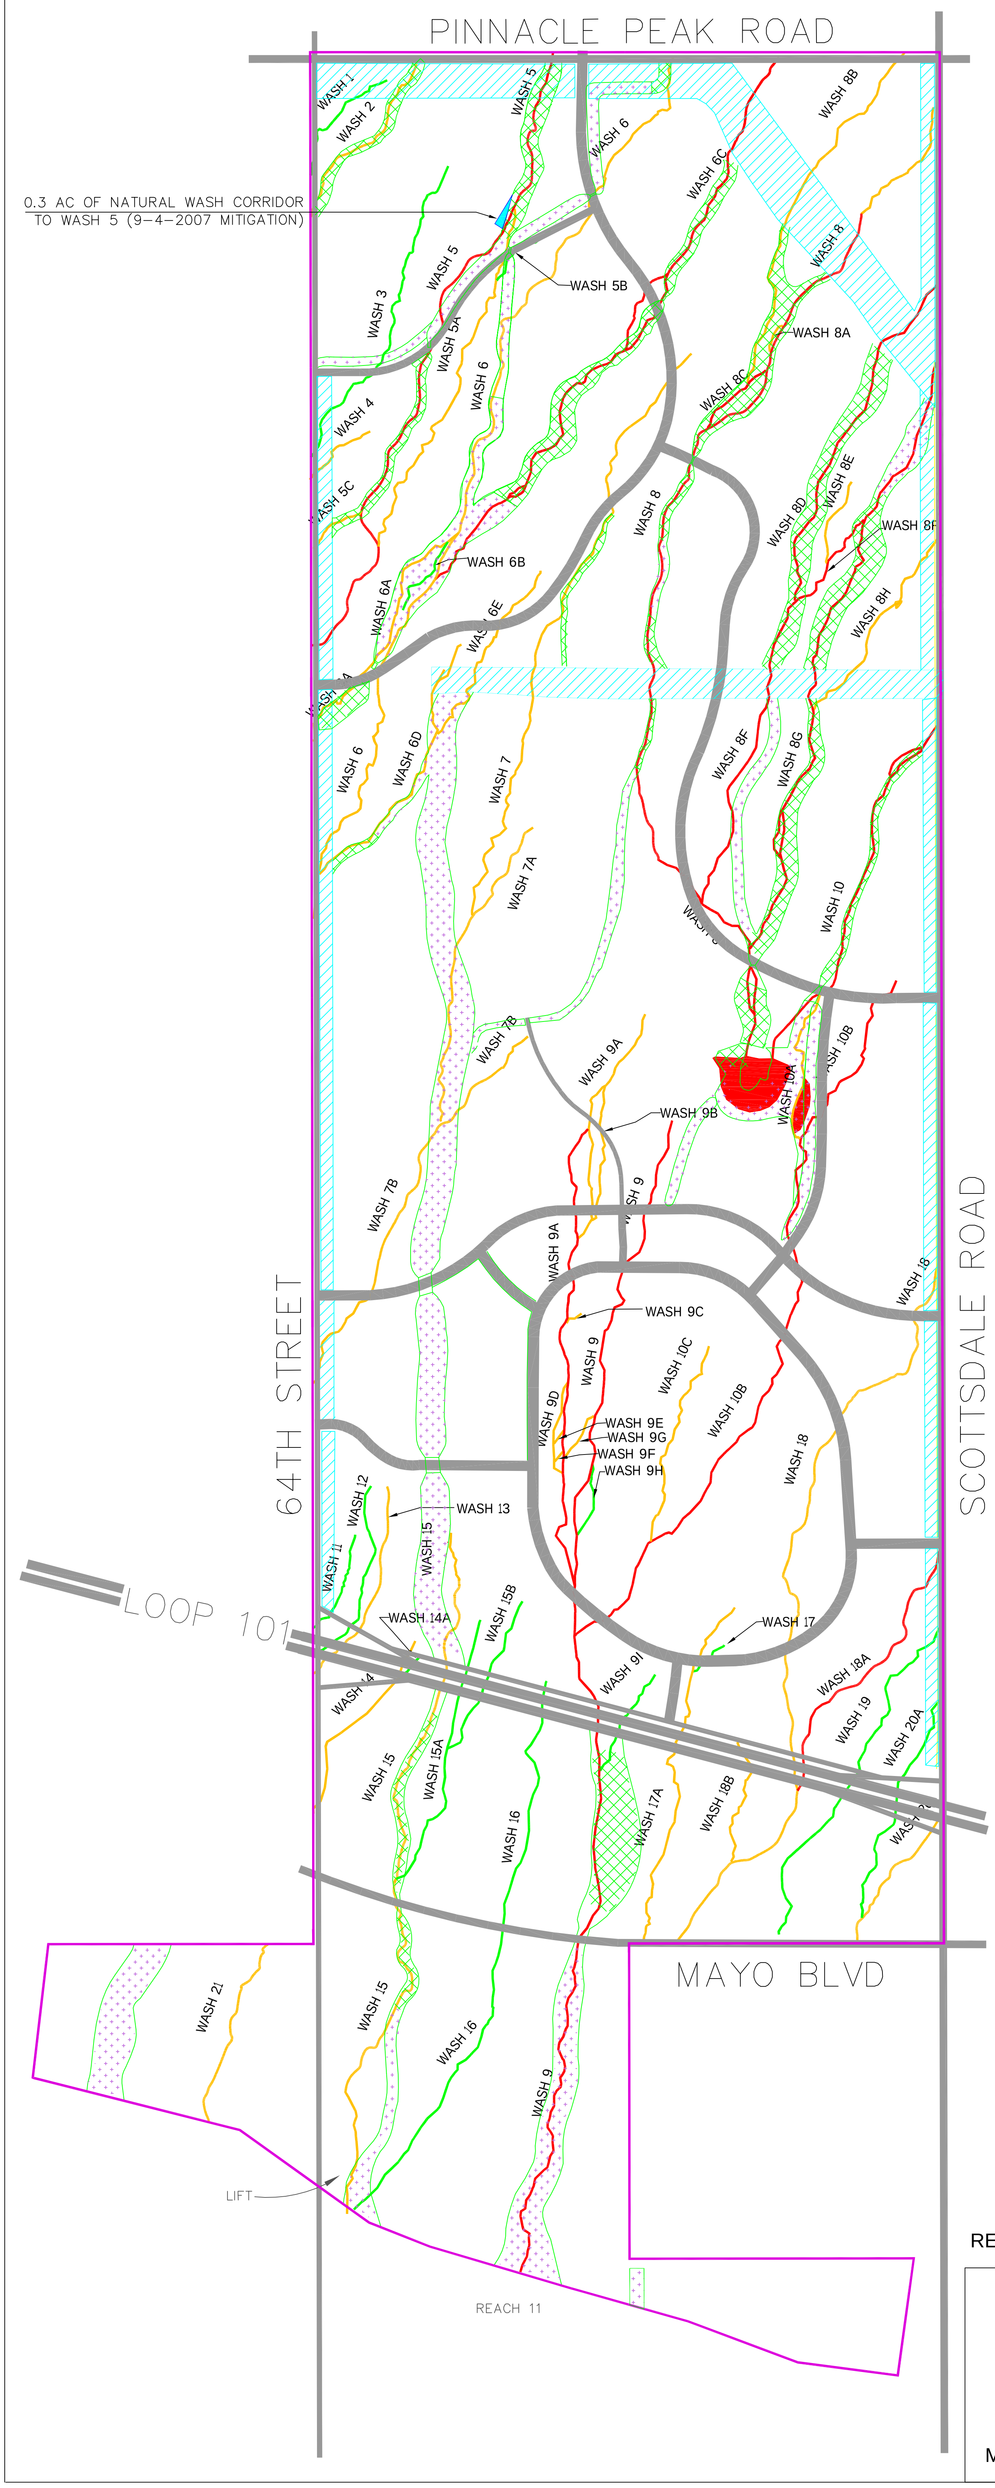

PARADISE RIDGE

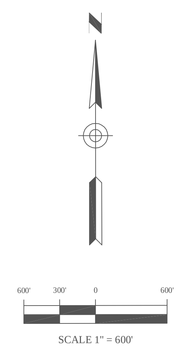

LEGEND

- NATURAL WASH, INCLUDING RHWC
- RECONSTRUCTED WASH, INCLUDING RHWC
- FLOOD CONTROL FACILITIES (MAN- MADE)
- HIGH RANKING JD WASH
- MEDIUM RANKING JD WASH
- LOW RANKING JD WASH
- NATURAL WASH CORRIDOR (NWC)

0.3 ACRES MITIGATION ADDED TO WASH 5

(SEPTEMBER 4, 2007)

REVISED ON SEPT. 4, 2007 (ADDED 0.3 AC NWC TO WASH 5)

- DATE - March 10, 2002	ARIZONA STATE LAND DEPARTMENT ENGINEERING SECTION
	PARADISE RIDGE 404 PERMIT Wash System